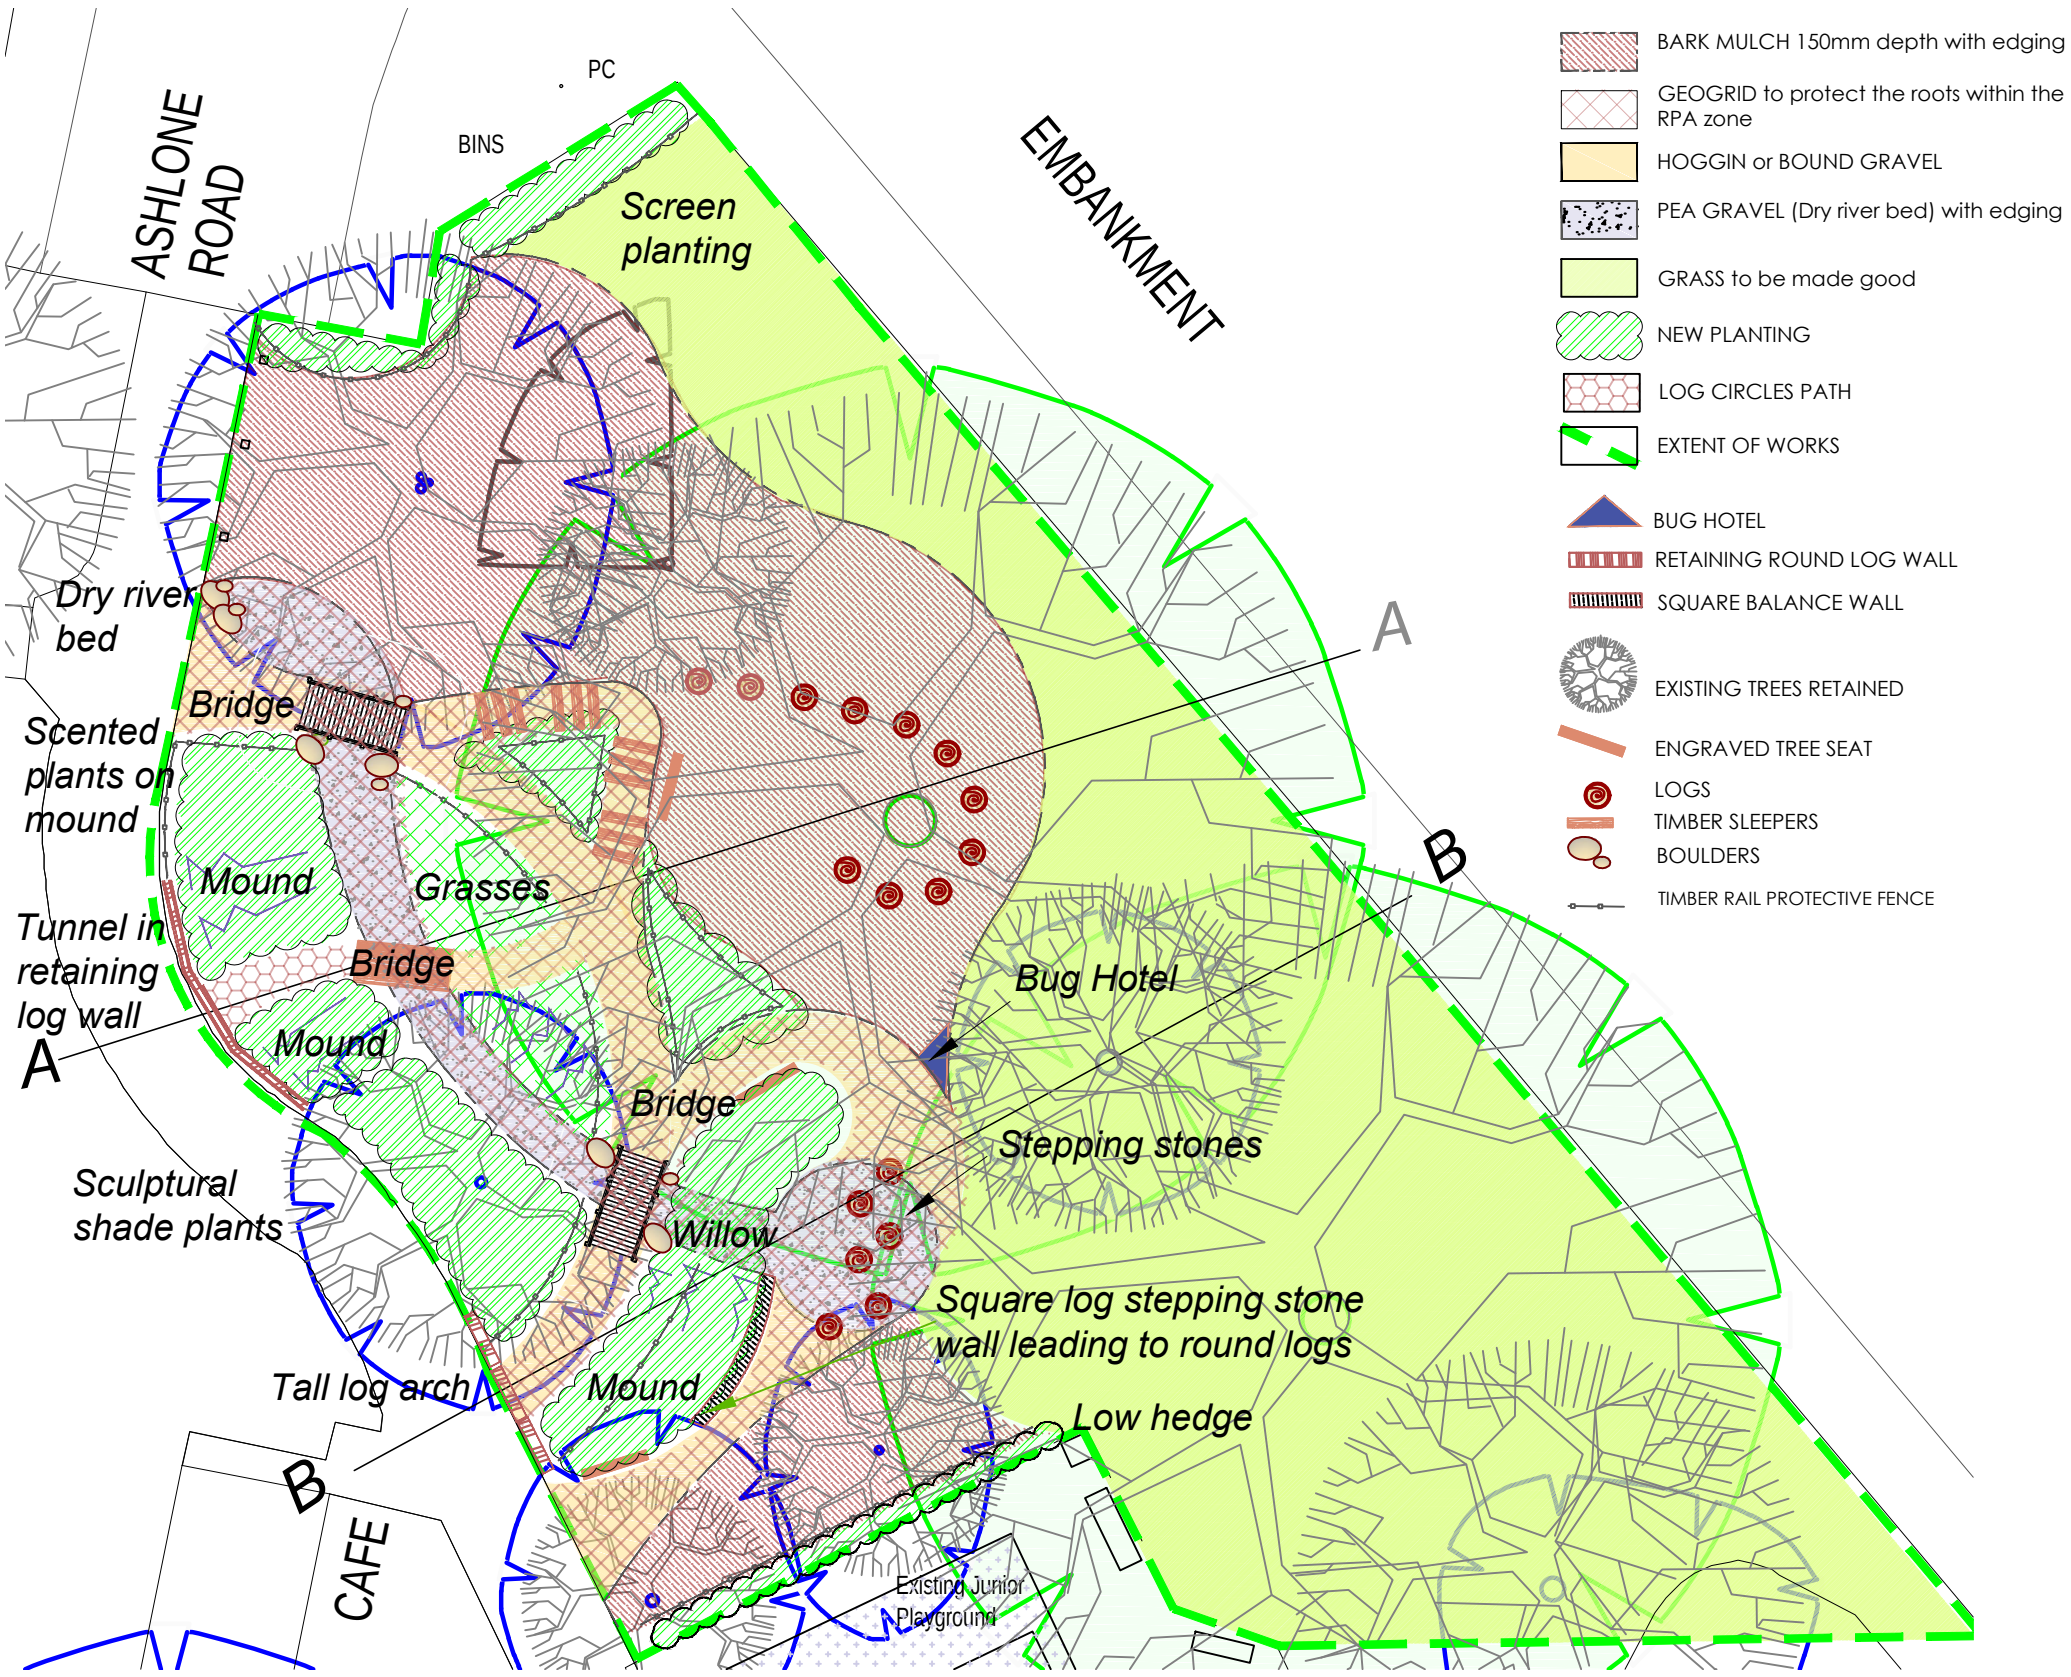

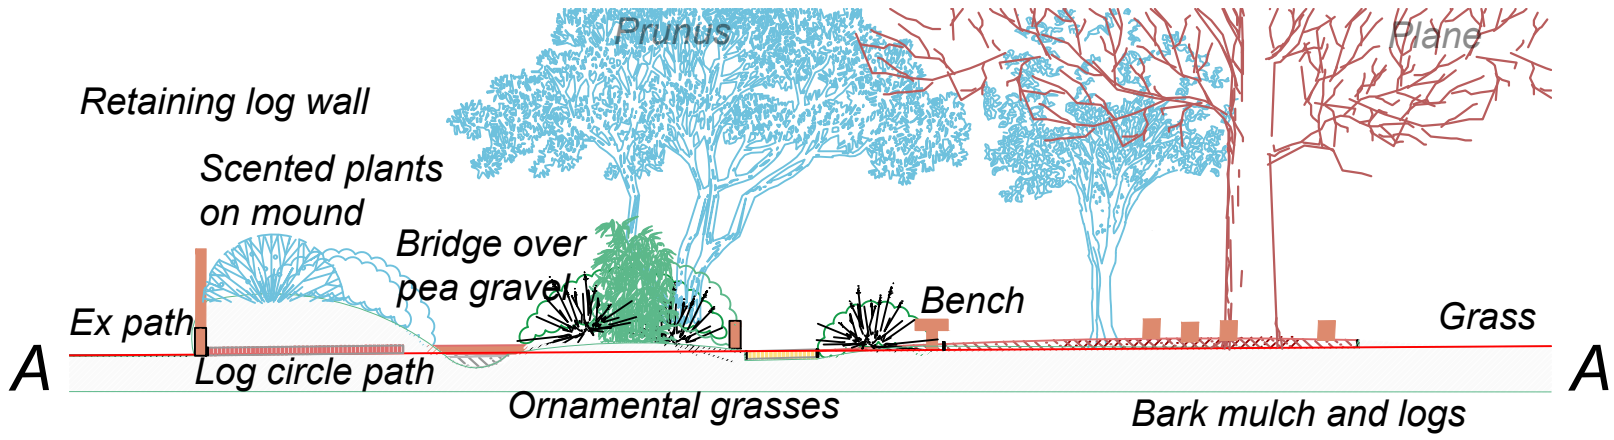

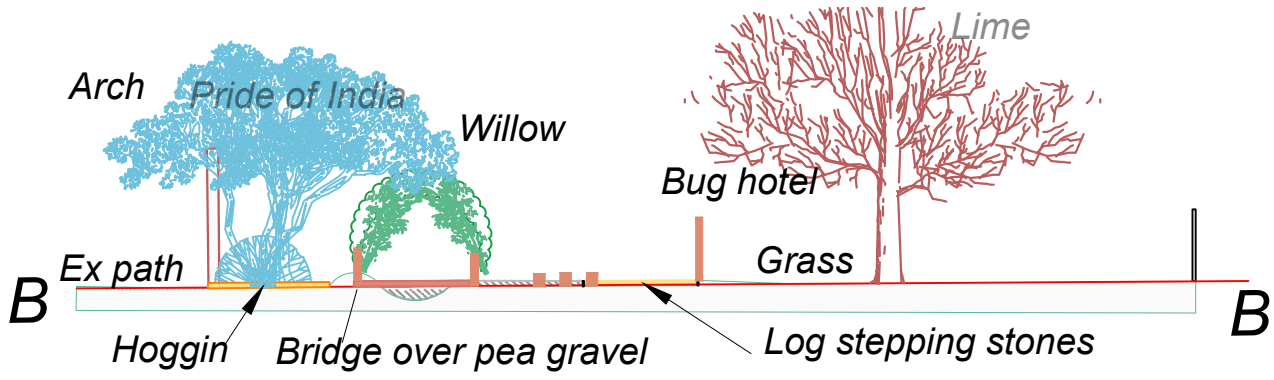

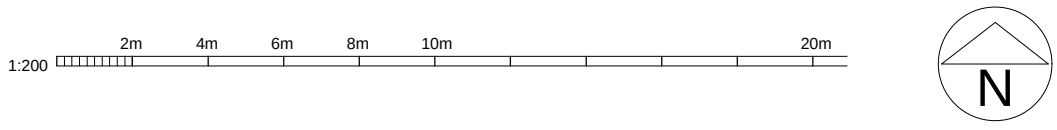

Wandsworth
Design Service
Hussein El-Bahrawy, RIBA Head of Design Service
The Town Hall, Wandsworth High Street, London SW18 2PU
Tel. 020 8871 6000

LEADERS CHILD FRIENDLY GARDEN

Feasiblity DS/146335/F/C

Scale 1:200@A3 October 2016